SUBDIVISION OF LAND FOR JOHN W. & JOY E. DUDLEY IN BRENTWOOD, N.H.

SCALE: 1"=50' DECEMBER 1988

STOCKTON SERVICES HAMPTON, N.H.

0 25 50 100 150 200 FEET

0 10 20 40 60 METERS

TEST PIT DATA

DATE: 11/5/88

TOWN INSPECTOR: J. GOVE

#2

TOPSOIL - MED TO DARK BROWN LOAMY FINE SAND	8"
BRIGHT ORANGE-BROWN LOAMY FINE TO MEDIUM SAND	18"
GRAVELLY COARSE TO VERY COARSE SAND	8'±
VERY LIGHT BROWN FINE TO MEDIUM SAND	10'

NO OBS H_2O

NO EVIDENCE OF S.H.W.

ROOTS TO 6'+

#1

TOPSOIL - MED TO DARK BROWN LOAMY FINE SAND	8"
GRAVELLY VERY COARSE SAND WITH SOME POCKETS BRIGHT ORANGE BROWN LOAMY FINE TO MEDIUM SAND	24"
GRAVELLY VERY COARSE SAND	8'±

NO OBS H_2O

NO EVIDENCE OF S.H.W.

ROOTS TO 5'-6'

#3

MEDIUM BROWN LOAMY FINE SAND W/ HEAVY ROOTS	12"-18"
LIGHT BROWN FINE TO MEDIUM SAND	48"
GRAVELLY COARSE SAND WITH LIGHT BROWN SAND POCKETS	7'±

NO OBS H_2O

NO EVIDENCE OF S.H.W.

ROOTS TO 4'+

PERC TEST

2 MIN/IN — 28"

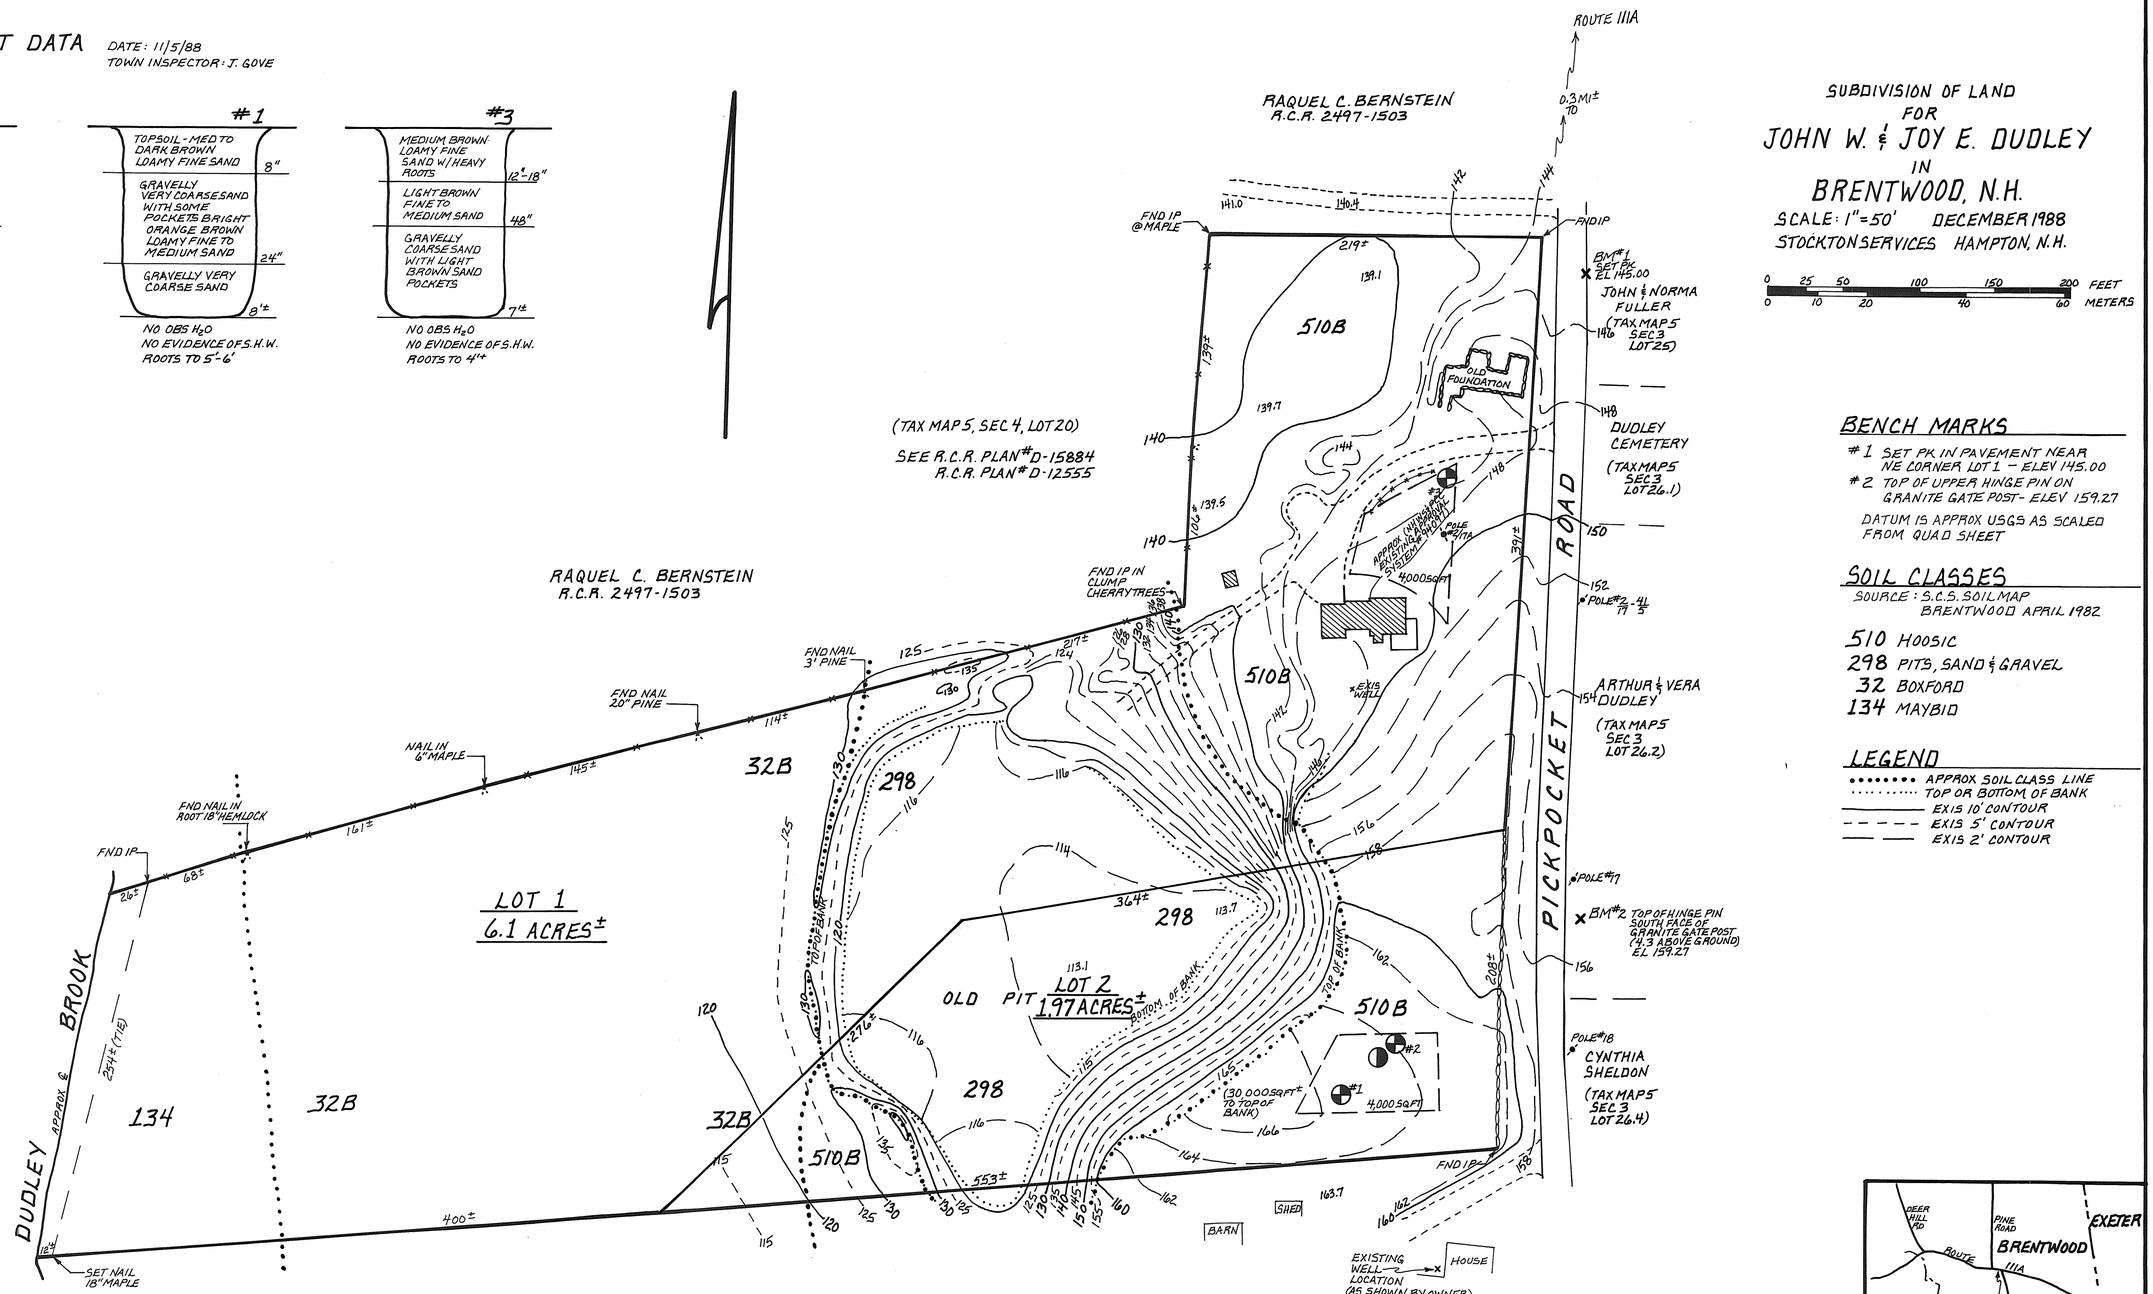

BENCH MARKS

#1 SET PK IN PAVEMENT NEAR NE CORNER LOT 1 – ELEV 145.00

#2 TOP OF UPPER HINGE PIN ON GRANITE GATE POST - ELEV 159.27

DATUM IS APPROX USGS AS SCALED FROM QUAD SHEET

SOIL CLASSES

SOURCE: S.C.S. SOIL MAP BRENTWOOD APRIL 1982

510 HOOSIC

298 PITS, SAND & GRAVEL

32 BOXFORD

134 MAYBID

LEGEND

- APPROX SOIL CLASS LINE
- TOP OR BOTTOM OF BANK
- EXIS 10' CONTOUR
- EXIS 5' CONTOUR
- EXIS 2' CONTOUR

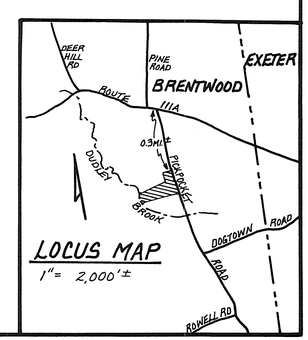

LOCUS MAP

1"= 2,000'±

103ss